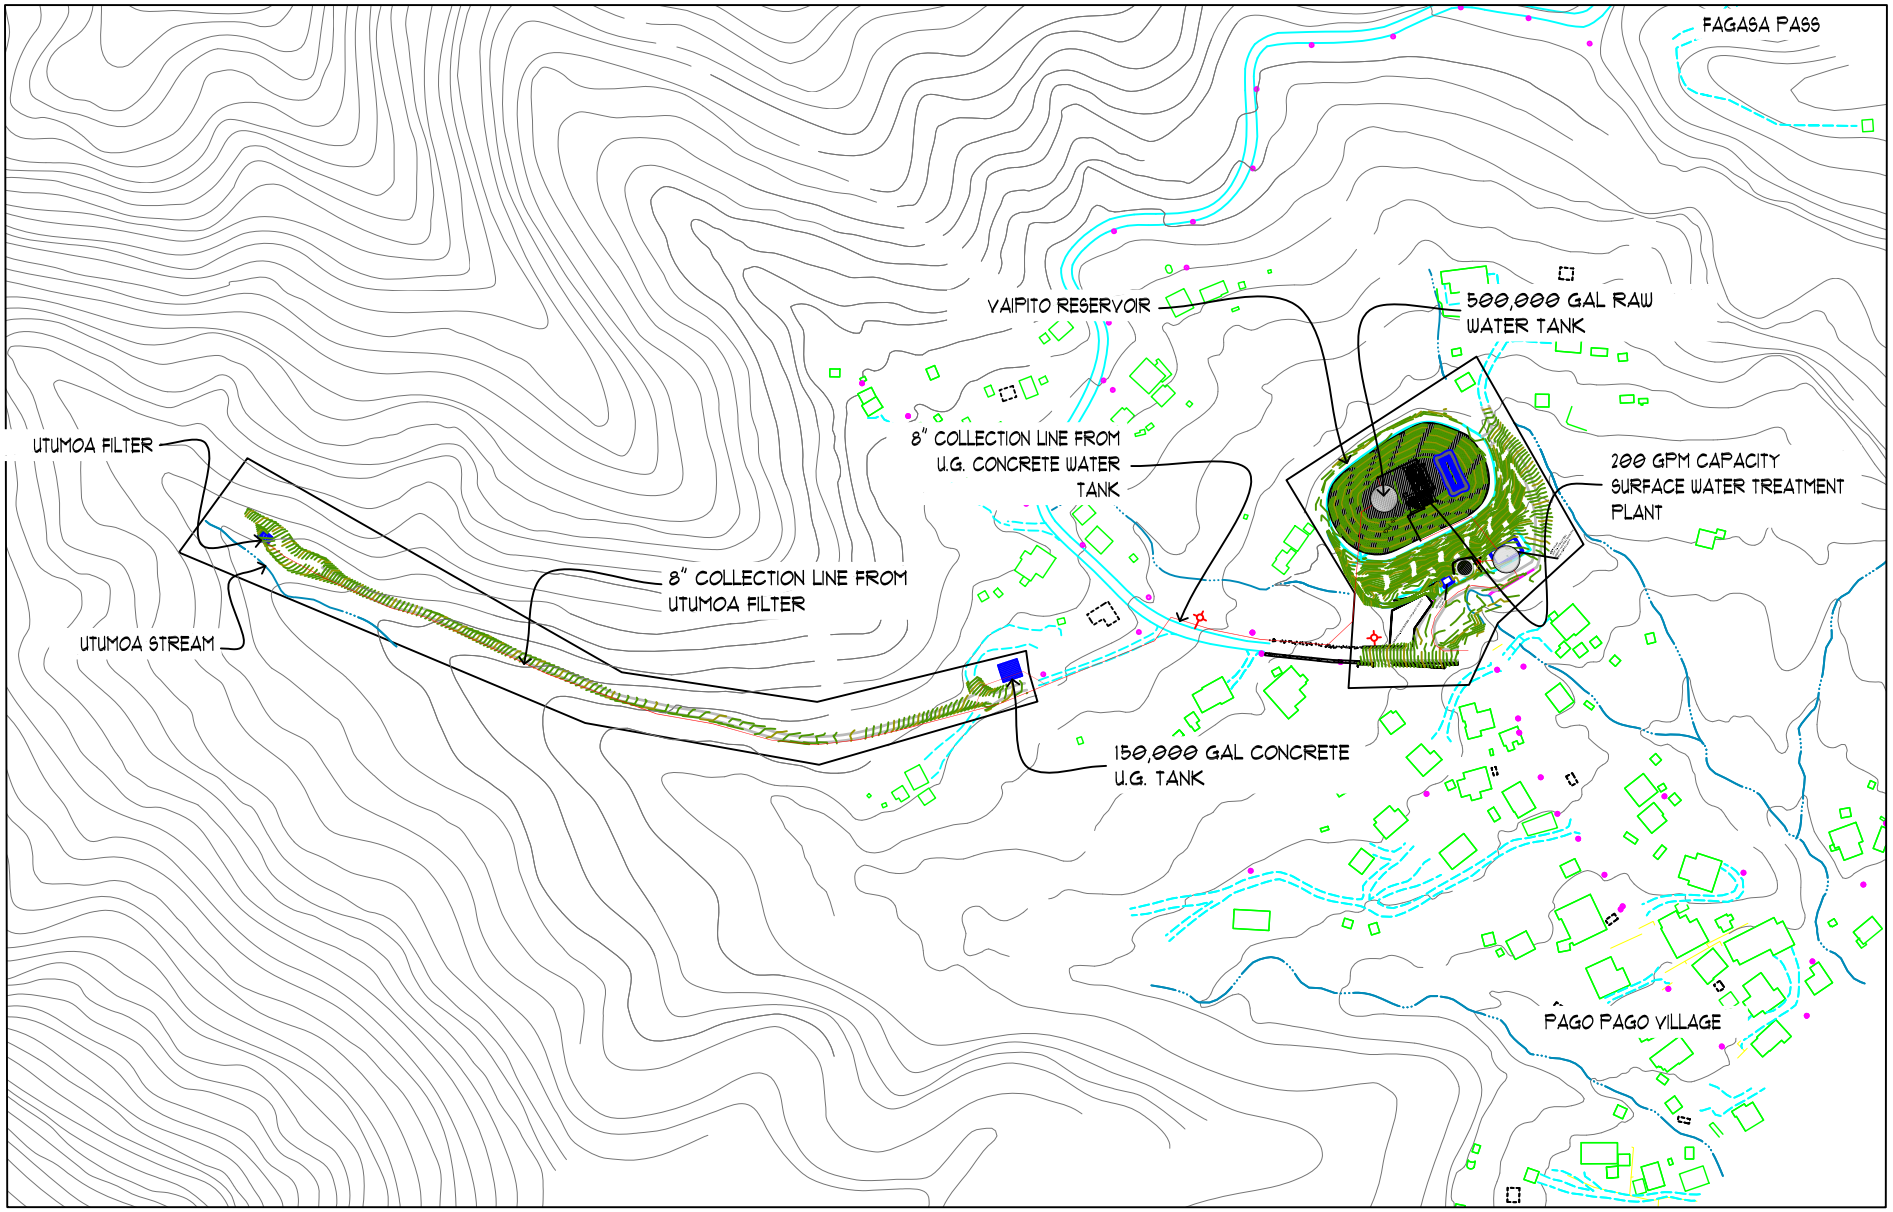


1/C1 SITE DEVELOPMENT PLAN

SCALE 1: 330

| | | | | | | |
|---|---|---|---|---|---|---|
| REV. NO.: | PREPARED BY: WATER ENGINEERING | ENGINEERING SERVICES DIVISION<br>TAFUNA, AMERICAN SAMOA<br>P.O.BOX PPB, PAGO PAGO AM SAMOA 96799. TEL(684) 699-7198, FAX (684) 699-3675 | PROJECT NAME: UTUMOA-VAIPITO WATER TREATMENT PLANT PROJECT | SCALE: | PROJECT NO: | |
| REVISION: | CHECKED BY: WATER ENGINEERING | | DRAWING TITLE: CONCEPTUAL SITE DEVELOPMENT PLAN | | | |
| CHECKED BY: | APPROVED BY: W. SWORD, PE | | PROJECT LOCATION: PAGO PAGO VILLAGE, AMERICAN SAMOA | DATE: JUN26 | SHEET NO. C1 | SIGNATURE: DATE: |
| APPROVED BY: | ISSUE FOR: FOR FEASIBILITY STUDY ISSUANCE | AMERICAN SAMOA POWER AUTHORITY | | | | |
| DATE: | | | | | | |